FilmL.A., Inc.
6255 W Sunset Blvd, 12th Floor
Hollywood, CA 90028
t: (213)977-8600 - f: (213)977-8601
www.filmla.com

Summary Information

Permit No: F00143495 **Type of Permit:** FILMING **Release Date:** 10/12/2018

Production Company MJZ DBA MORTON JANKEL ZANDER

Insured Company Name MJZ DBA MORTON JANKEL ZANDER

Contact Phone No. 1 310-826-6200
Contact Phone No. 2
Fax
Address 2201 CARMELINA AVE
LOS ANGELES, California 90064

Production Title SAMSUNG

Type of Production Commercial - Standard

Producer Martha Davis

Director Craig Gillespie

1st AD Christian Van Fleet

Production Manager Rochelle Cook

FilmL.A. Coordinator CJ Leavens

Location Manager David Doumeng
Primary Phone Office - 310-826-6200
Secondary Phone Mobile - 310-617-5480

Location Assistant David Doumeng
Primary Phone Office - 310-617-5480
Secondary Phone

Fees

Posting 300	$138.00
Posting 900	$207.00
Posting 1500	$345.00
Notification Charge	$674.00
FILMLA NON-REFUNDABLE FILM APPLICATION FEE	$685.00
LA CITY LANE AND STREET CLOSURE FEE	$312.00
LA CITY FIRE SAFETY OFFICER	$680.00
LA CITY FIRE DEPARTMENT SPOT CHECK SURCHARGE	$85.00
FILMLA MONITOR FEES	$256.00

Total Permit Fee $3,382.00

Number of Locations 3

NOT A PERMIT

Permit #F00143495

FilmL.A., Inc.
6255 W Sunset Blvd, 12th Floor
Hollywood, CA 90028
t: (213)977-8600 - f: (213)977-8601
www.filmla.com

Summary Information — Location

Permit Number	F00143495	**Location Manager**	David Doumeng
Production Company	MJZ DBA MORTON JANKEL ZANDER	Primary Phone	Office - 310-826-6200
Insured Company	MJZ DBA MORTON JANKEL ZANDER	Secondary Phone	Mobile - 310-617-5480
Production Title	SAMSUNG		

Location Address Via Marisol, Monterey Rd - Via Mia, Los Angeles, CA, 90042

Location Type Street

Film Dates 10/13/2018 - 10/13/2018 07:00 - 11:00 1 day

Open or Closed to the Public Open

Generic Conditions

*Certain service and personnel fees required by jurisdictional agencies are not collected by FilmL.A. Any such fees must be paid directly to the appropriate agency, and a separate invoice will be provided to the permittee.
All travel lanes and bike lanes shall be closed per the WATCH manual.
Community Survey Obtained
Equipment staging and vehicles may park on one side of the street only.
Must Maintain 5' Clearance on Sidewalks/Walkways
Must maintain local/emergency access
No cast or crew parking on area streets
No interference with merchant activity.
Number of uniformed officers listed on the permit is a minimum requirement.
Permittee remains responsible for deploying a sufficient number of uniformed officers to provide traffic and crowd control to ensure the safety of the film crew and the public.
Traffic control must be done in accordance w/MUTCD
Traffic Officers Required
Uniformed officers shall have a copy of the film permit in their possession and are required to confirm that all traffic control signage devices are in place.

Please see attached documents

MJZ Agent Letter Doumeng 2018.pdf
Via Marisol btwn 200ft east of Monterey Rd east to Via Mia Alt curb+bike - MJZ.pdf

Equipment on Location

Type	Quantity
5 or 10 ton trucks	1
Camera cars	2
Cast/Crew vehicles	45
Catering Truck	1
Cube Trucks	5
Generator	1
Motor Homes	1

Personnel on Location

Type	Quantity
Cast	10
Crew	50
Off-Duty/Retired LAPD Officer(s)	2

NOT A PERMIT

FilmL.A., Inc.
6255 W Sunset Blvd, 12th Floor
Hollywood, CA 90028
t: (213)977-8600 - f: (213)977-8601
www.filmla.com

Summary Information — Location

Permit Number	F00143495	**Location Manager**	David Doumeng
Production Company	MJZ DBA MORTON JANKEL ZANDER	Primary Phone	Office - 310-826-6200
Insured Company	MJZ DBA MORTON JANKEL ZANDER	Secondary Phone	Mobile - 310-617-5480
Production Title	SAMSUNG		

Picture vehicles	2
Stakebed Trucks	2
Trailers	1
Vans	3

Filming Activities Camera in car; Camera on sticks; Car-to-Car; Drive by; Drive ups & away; Driving shots; Equipment on sidewalk, in curb lane & across street; Exterior Dialogue; Exterior establishing shots; Exterior models against scenery; Intermittent pedestrian control; Intermittent traffic control - 2 minutes standard;

Jurisdiction **Political:** Los Angeles City - Council District 14 **Police:** Los Angeles Police Department **Fire:** Los Angeles City

Approvals

LOS ANGELES CITY POLICE DEPARTMENT	Melissa Hernandez
FILML.A. MONITORS	Adam Meyer Approver
FILML.A. CLOSURES	Joshua Mingo
LOS ANGELES CITY DEPARTMENT OF PUBLIC WORKS	Jessica Castro

Parking

Base Camp
Location Type : Filming Location

Crew Parking
Location Type : Other Location
6305 York Blvd, Los Angeles, CA, 90042

Parking Notes
crew/base @ 6305 York blvd.- private lot

Posting "No Parking" signs S/S VIA MIA, VIA MARISOL- EAST 200'FT

Approximate Footage 0 - 300 **Log Number** 219226

Date(s) 10/13/2018 to 10/13/2018 **Time(s)** 07:00 to 13:00

Lane / Full Closure ALTERNATING CURB BIKE LANE CLOSURE ON VIA MARISOL FROM VIA MIA - MONTEREY

Approximate Footage 0 - 300

Date(s) 10/13/2018 to 10/13/2018 **Time(s)** 07:00 to 11:00

NOT A PERMIT

Permit #F00143495

FilmL.A., Inc.
6255 W Sunset Blvd, 12th Floor
Hollywood, CA 90028
t: (213)977-8600 - f: (213)977-8601
www.filmla.com

Summary Information — Location

Permit Number	F00143495	**Location Manager**	David Doumeng
Production Company	MJZ DBA MORTON JANKEL ZANDER	Primary Phone	Office - 310-826-6200
Insured Company	MJZ DBA MORTON JANKEL ZANDER	Secondary Phone	Mobile - 310-617-5480
Production Title	SAMSUNG		

Location Address 5604 N Figueroa St, Los Angeles, CA, 90042

Location Type Theater

Film Dates 10/13/2018 - 10/13/2018 08:00 - 15:00 1 day

Open or Closed to the Public Closed

Generic Conditions
*Certain service and personnel fees required by jurisdictional agencies are not collected by FilmL.A. Any such fees must be paid directly to the appropriate agency, and a separate invoice will be provided to the permittee.
Community Survey Obtained
Equipment staging and vehicles may park on one side of the street only.
Must Maintain 5' Clearance on Sidewalks/Walkways
Must maintain local/emergency access
No cast or crew parking on area streets
No interference with merchant activity.
No interference with vehicular or pedestrian traffic

Equipment on Location

Type	Quantity
5 or 10 ton trucks	1
Camera cars	2
Cast/Crew vehicles	45
Catering Truck	1
Cube Trucks	5
Generator	1
Motor Homes	1
Picture vehicles	2
Stakebed Trucks	2
Trailers	1
Vans	3

Personnel on Location

Type	Quantity
Cast	10
Crew	50
FilmL.A. Monitor(s)	1
LA City UFSO assigned	1

Filming Activities Atmospheric Smoke Effects; Equipment on property; Equipment on sidewalk only.; Exterior establishing shots; Interior Dialogue;

Jurisdiction **Political:** Los Angeles City - Council District 01 **Police:** Los Angeles Police Department **Fire:** Los Angeles City

NOT A PERMIT

FilmL.A., Inc.
6255 W Sunset Blvd, 12th Floor
Hollywood, CA 90028
t: (213)977-8600 - f: (213)977-8601
www.filmla.com

Summary Information — Location

Permit Number	F00143495	**Location Manager**	David Doumeng
Production Company	MJZ DBA MORTON JANKEL ZANDER	Primary Phone	Office - 310-826-6200
Insured Company	MJZ DBA MORTON JANKEL ZANDER	Secondary Phone	Mobile - 310-617-5480
Production Title	SAMSUNG		

Thomas Guide **Page:** 595 **Grid:** C3

Approvals	FILML.A. MONITORS	Eric Warczinsky
	LOS ANGELES CITY POLICE DEPARTMENT	Melissa Hernandez
	LOS ANGELES CITY FIRE DEPARTMENT - FILM UNIT	Kanisha Leonard

Coordinator Note FilmLA Monitor required 10/13 0700-1500 (8 hours)

Coordinator Note UFSO required 10/13 0800-1500 (7 hours)

Parking

Base Camp
Location Type : Filming Location

Crew Parking
Location Type : Other Location
6305 York Blvd, Los Angeles, CA, 90042

Parking Notes
crew/base @ 6305 York blvd.- private lot

Posting "No Parking" signs E/S S AVE 56, FIGUEROA ST- SOUTH TO ECHO ST
S/S FIGUEROA, AVE 56 -EAST TO 5622 FIGUEROA ST.

Approximate Footage 601 - 900 **Log Number** 219225

Date(s) 10/13/2018 to 10/13/2018 **Time(s)** 07:00 to 17:00

Posting "No Parking" signs S/S GARVANSA, AVE 64 WEST 150FT

Approximate Footage 0 - 300 **Log Number**

Date(s) 10/13/2018 to 10/13/2018 **Time(s)** 11:00 to 22:00

NO PERMIT

Permit #F00143495

FilmL.A., Inc.
6255 W Sunset Blvd, 12th Floor
Hollywood, CA 90028
t: (213)977-8600 - f: (213)977-8601
www.filmla.com

Summary Information — Location

Permit Number	F00143495	**Location Manager**	David Doumeng
Production Company	MJZ DBA MORTON JANKEL ZANDER	Primary Phone	Office - 310-826-6200
Insured Company	MJZ DBA MORTON JANKEL ZANDER	Secondary Phone	Mobile - 310-617-5480
Production Title	SAMSUNG		

Location Address 1454 Armadale Ave, Los Angeles, CA, 90042

Location Type Private Residence

Film Dates 10/13/2018 - 10/13/2018 09:00 - 21:00 1 day

Open or Closed to the Public Closed

Generic Conditions

*Certain service and personnel fees required by jurisdictional agencies are not collected by FilmL.A. Any such fees must be paid directly to the appropriate agency, and a separate invoice will be provided to the permittee.
Community Survey Obtained
Equipment staging and vehicles may park on one side of the street only.
Must Maintain 5' Clearance on Sidewalks/Walkways
Must maintain local/emergency access
No cast or crew parking on area streets
No interference with merchant activity.
No interference with vehicular or pedestrian traffic

Equipment on Location

Type	Quantity
5 or 10 ton trucks	1
Camera cars	2
Cast/Crew vehicles	45
Catering Truck	1
Cube Trucks	5
Generator	1
Motor Homes	1
Picture vehicles	2
Stakebed Trucks	2
Trailers	1
Vans	3

Personnel on Location

Type	Quantity
Cast	10
Crew	50

Filming Activities Atmospheric Smoke Effects; Equipment on property; Equipment on sidewalk only.; Exterior establishing shots; Interior and exterior dialogue;

Jurisdiction **Political:** Los Angeles City - Council District 14 **Police:** Los Angeles Police Department **Fire:** Los Angeles City

NOT A PERMIT

FilmL.A., Inc.
6255 W Sunset Blvd, 12th Floor
Hollywood, CA 90028
t: (213)977-8600 - f: (213)977-8601
www.filmla.com

Summary Information — Location

Permit Number	F00143495	**Location Manager**	David Doumeng
Production Company	MJZ DBA MORTON JANKEL ZANDER	Primary Phone	Office - 310-826-6200
Insured Company	MJZ DBA MORTON JANKEL ZANDER	Secondary Phone	Mobile - 310-617-5480
Production Title	SAMSUNG		

Thomas Guide **Page:** 595 **Grid:** A1

Approvals LOS ANGELES CITY POLICE DEPARTMENT Melissa Hernandez

Parking

Base Camp
Location Type : Filming Location

Crew Parking
Location Type : Other Location
6305 York Blvd, Los Angeles, CA, 90042

Parking Notes
crew/base @ 6305 York blvd.- private lot
Rite Aid

Posting "No Parking" signs E/S ARMADALE, CAMPUS RD- YORK
S/S CAMPUS RD., ARMADALE AVE.,- EAST 200'FT

Approximate Footage 1201 - 1500 **Log Number** 219224

Date(s) 10/13/2018 to 10/13/2018 **Time(s)** 07:00 to 22:00

NOT A PERMIT

Appointment of Film Permits Unlimited, Inc.
As Authorized Agent and representative

I certify that I am a representative of MJZ ("Principal") and am authorized to enter into binding contractual agreements on it's behalf. I further certify that I am authorized by Principal to appoint other representatives and agents for Principal and to give such representatives and agents authority to enter into and bind Principal to agreements relating to the issuance of and compliance with location film (e.g. theatrical, television, commercial and other motion picture filming) and still photographic permits, including the permits themselves and any riders to such permits. Acting on behalf of Principal in my capacity as its authorized representative, I appoint Film Permits Unlimited, Inc. and it's employees and agents ("FPU") as Principal's authorized representatives and agents to apply for location film (e.g. theatrical, television, commercial and other motion picture filming) and still photographic permits on behalf of Principal through Film LA, Inc., any city and county, or through any other jurisdiction: to negotiate, discuss, accept, modify, agree to and bind Principal to the terms and conditions of such permits (including all restrictions and /or community guidelines applicable to any such permit): and to execute such permits on behalf of Principal. Principal understands, acknowledges and agrees that it (and/or its insurer) remains responsible and liable for all obligations imposed by or incidental to any permit or rider issued to Principal signed by an employee or agent of (including any coordinator, runner or messenger used by) FPU. Principal further agrees to comply with the terms and conditions of any such permits and hereby appoints FPU as an authorized representative to facilitate compliance with such terms and conditions following issuance of any such permits and to enter into agreements for Principal with respect thereto. Any person, agency, entity, or organization (including Film LA, Inc. and any city county or other jurisdiction) may rely upon this appointment and need not obtain further authorization for any act described herein. An original or faxed copy of this appointment shall be sufficient, and may be treated as an original for all purposes. The appointment may be revoked by Principal at any time in writing, but in any case, shall expire one (1) year from the date of execution set forth below.

I declare under penalty of perjury under the laws of the State of California that I am authorized to appoint FPU as agent for Principal, and based upon that authority I hereby appoint FPU as Principal's agent as set forth herein.

Dated: 2/8/18

MJZ
Name of Principal

By:
Representative's Signature

DAVID DOUMENG
Print Representative's Name

LOCATION MGR
Representative's Title

2201 Colorado Ave
LA CA 90404
Principal's Address

310-617-5480
Principal's Telephone

Film Permits Unlimited, Inc.
Phone (818) 347-9929
Fax (818) 347-9784

Please sign and fax back
Principal = Name of Company

NOT A PERMIT

Permit #500134495

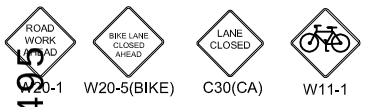

W20-1 W20-5(BIKE) C30(CA) W11-1

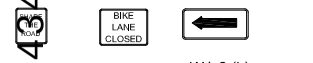

W16-1 SC11(MOD) W1-6 (L)

TRAFFIC SIGNAL

TRAFFIC CONE

TYPE I W/ SIGN

HIGH LEVEL WARNING DEVICE

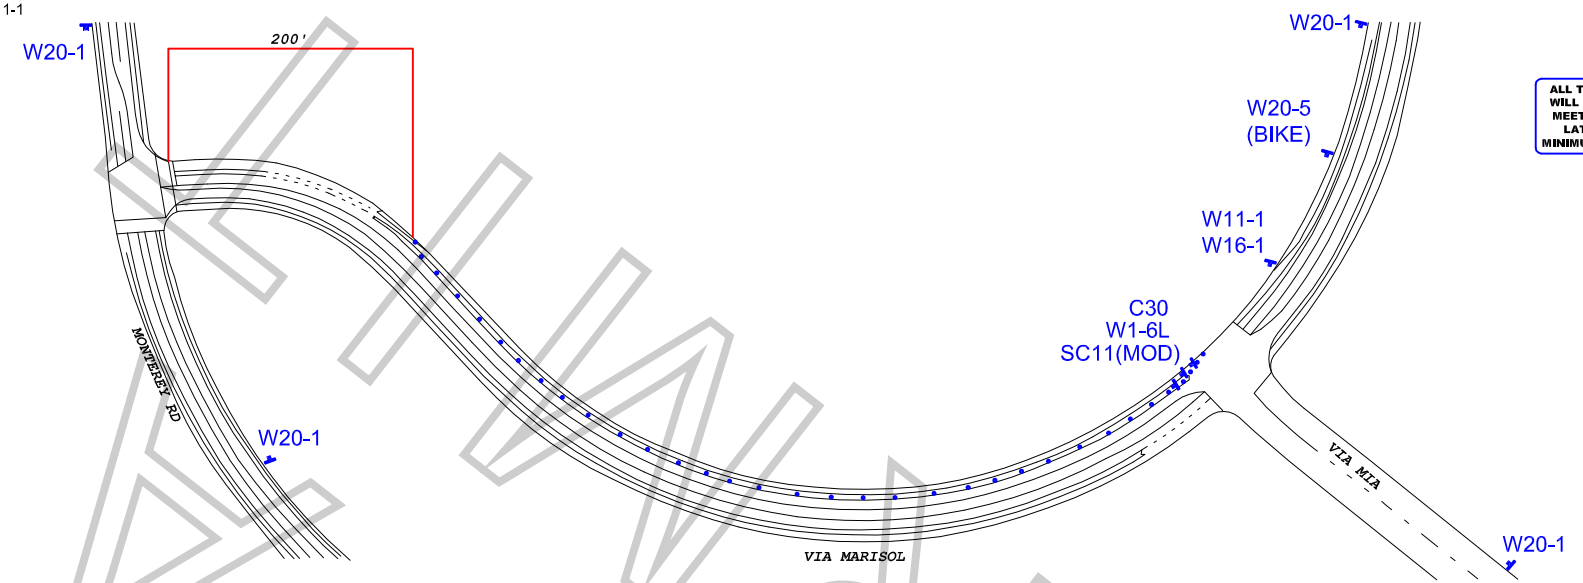

ALL TRAFFIC CONTROL WILL BE INSTALLED TO MEET OR EXCEED THE LATEST CA-MUTCD MINIMUM REQUIREMENTS

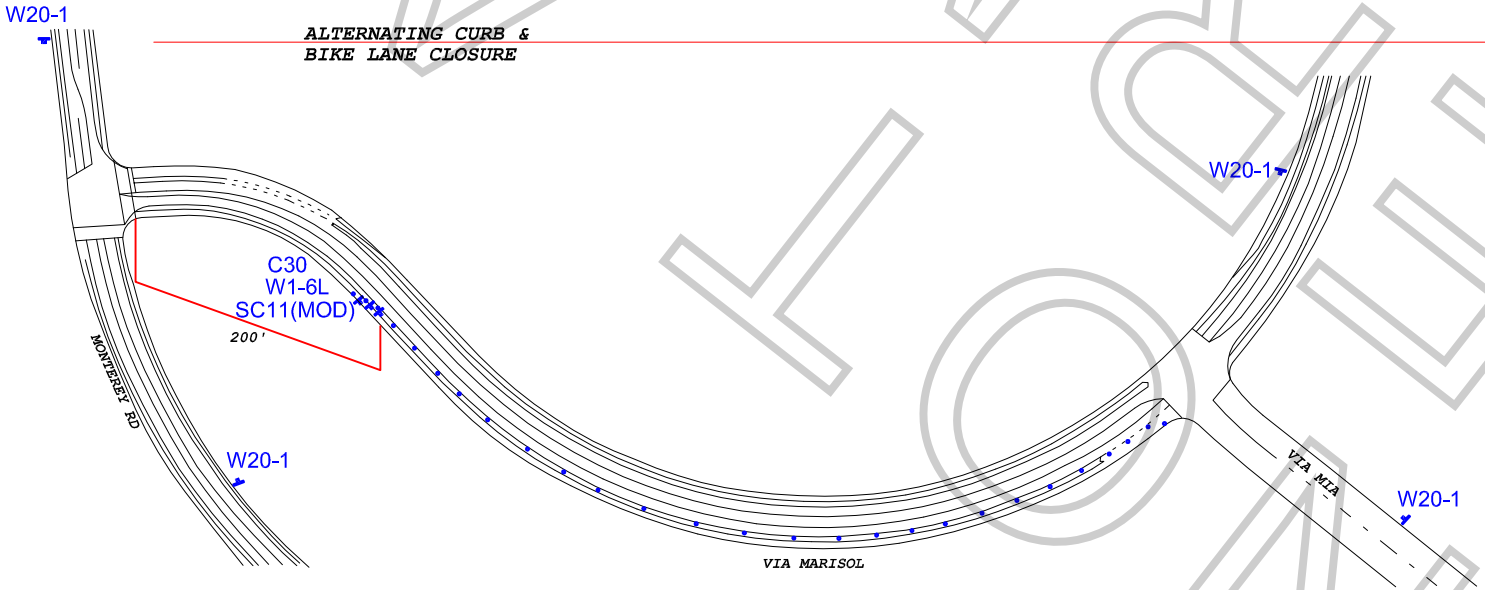

WORK ZONE TRAFFIC CONTROL PLAN
GENERAL NOTES

1. DATE/TIME: 10-13-18 FROM 07:00 HOURS TO 11:00 HOURS.

2. ALL SIGNING, STRIPING, AND TRAFFIC CONTROL DEVICES SHALL CONFORM TO THE (CURRENT) STATE OF CALIFORNIA DEPARTMENT OF TRANSPORTATION (CALTRANS) STANDARD PLANS AND STANDARD SPECIFICATIONS, CALIFORNIA MUTCD, AND ANY ADDENDUMS THERETO, AND AS SHOWN ON THESE PLANS, SYMBOLS AND ABBREVIATIONS USED ARE SHOWN ON CALTRANS STANDARD PLANS.
3. THERE WILL BE NO INTERFERENCE WITH TRAFFIC SIGNALS OR CROSSWALKS.
4. CONES WILL BE 28" MINIMUM HEIGHT AND HAVE REFLECTORIZED SLEEVES FOR NIGHT WORK.
5. POLICE WILL DIRECT TRAFFIC IF NECESSARY.

TCP FOR: MJZ: "SAMSUNG"

LOCATION: ALTERNATING CURB & BIKE LANE - VIA MARISOL
FROM 200' EAST OF MONTEREY RD TO VIA MIA
LOS ANGELES, CALIFORNIA

CONTACT: JESSICA LOEB
OFFICE# 818-347-9929
DAVID DOUMENG
PH# 310-617-5480

JCL TRAFFIC SERVICES
(213) 622-9775
C31-CA Lic # 805357

DATE REVISIONS

DRAFTER: MARIO MENJIVAR
SCALE: N.T.S.
FILM LA: CL

APPROVED